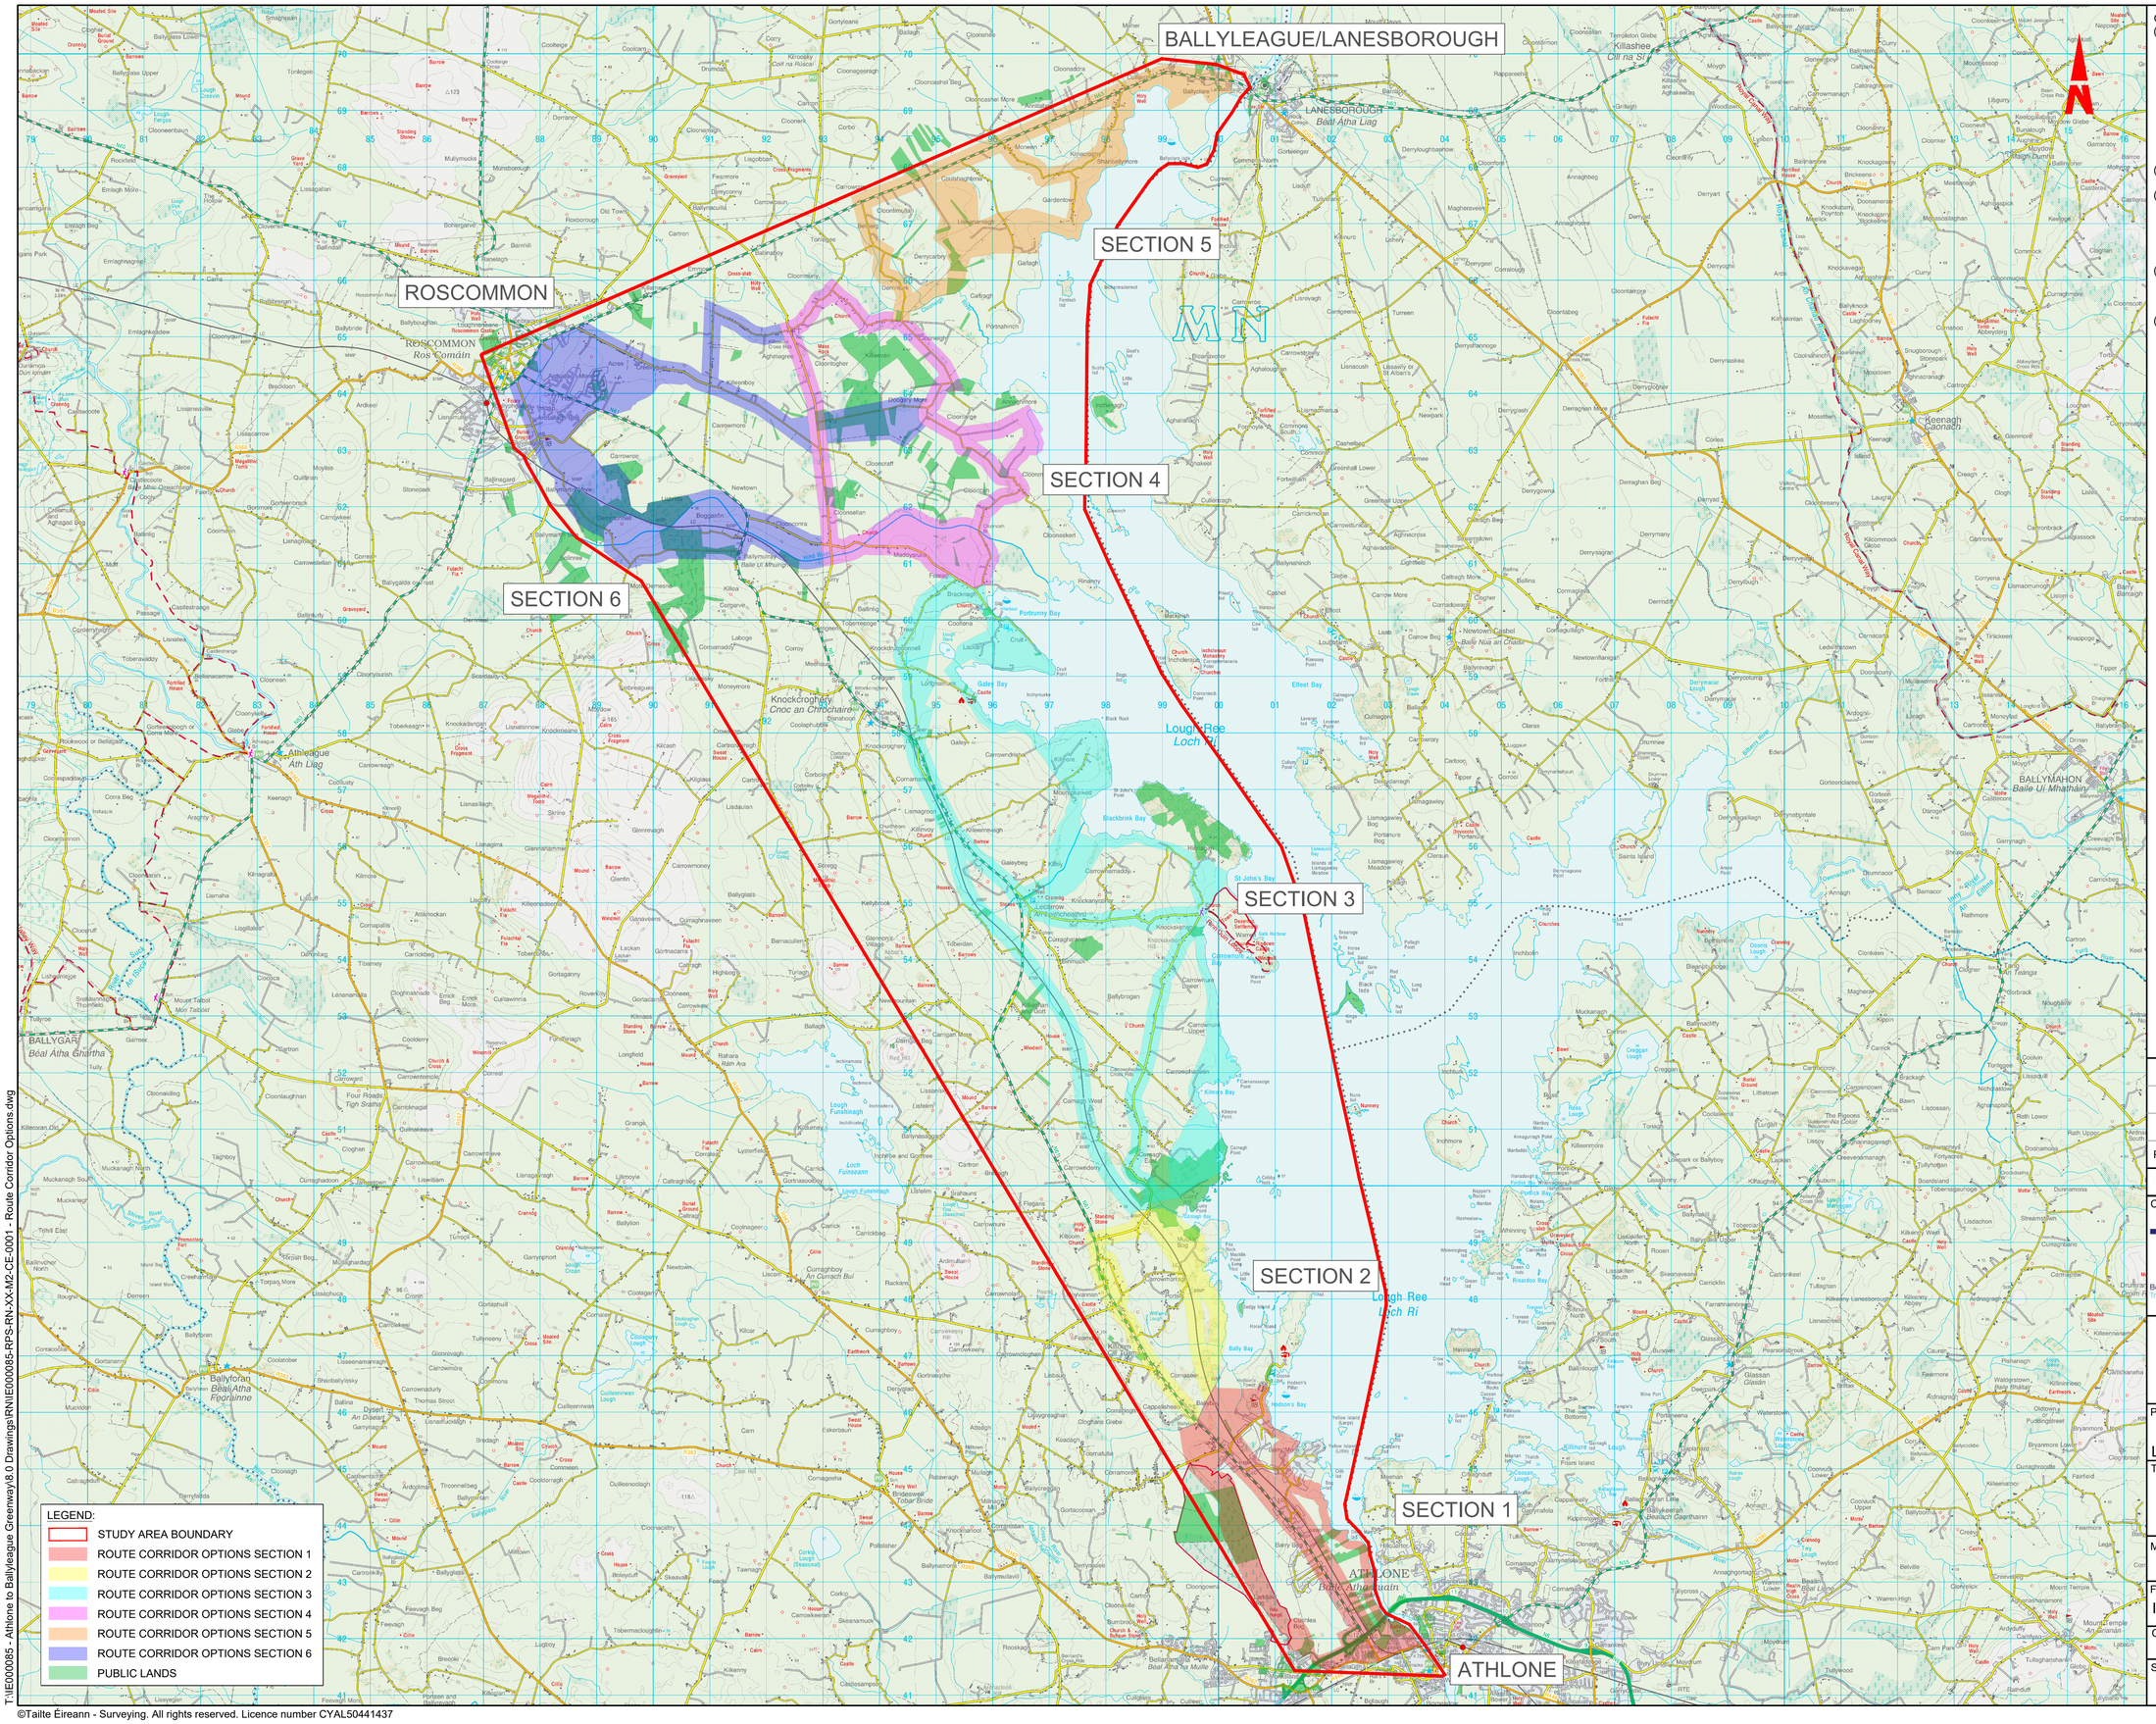

T:\IE000085 - Athlone to Ballyleague Greenway\8.0 Drawings\RNI\IE000085-RPS-RN-XX-M2-CE-0001 - Route Corridor Options.dwg

©Tailte Éireann - Surveying. All rights reserved. Licence number CYAL50441437

General Notes

(i) Hard copies, dwf and pdf will form a controlled issue of the drawing. All other formats (dwg etc.) are deemed to be an uncontrolled issue and any work carried out based on these files is at the recipients own risk. RPS will not accept any responsibility for any errors from the use of these files, either by human error by the recipient, listing of the un-dimensioned measurements, compatibility with the recipients software, and any errors arising when these files are used to aid the recipients drawing production, or setting out on site.

(ii) DO NOT SCALE, use figured dimensions only.

(iii) This drawing is the property of RPS, it is a project confidential classified document. It must not be copied used or its contents divulged without prior written consent. The needs and expectations of client and RPS must be considered when working with this drawing.

(iv) Information including topographical survey, geotechnical investigation and utility detail used in the design have been provided by others.

(v) All Levels refer to Ordnance Survey Datum, Malin Head.

Rev	Date	Drn / Chk	Amendment / Issue	App
P01	26.02.25	MC / MC	FOR REVIEW AND COMMENT	AW

Client

Comhairle Contae Ros Comáin
Roscommon County Council

A TETRA TECH COMPANY

Project
LOUGH REE GREENWAY
(ATHLONE TO BALLYLEAGUE / LANESBOROUGH / ROSCOMMON TOWN)

Title
ROUTE CORRIDOR OPTIONS

Model File Identifier

File Identifier
IE000085-RPS-RN-XX-M2-CE-0001-01

Created on	Sheets	
FEB 2025	1 OF 1	
Scale	Status	Rev
NTS @ A1 NTS @ A3	S3	P01